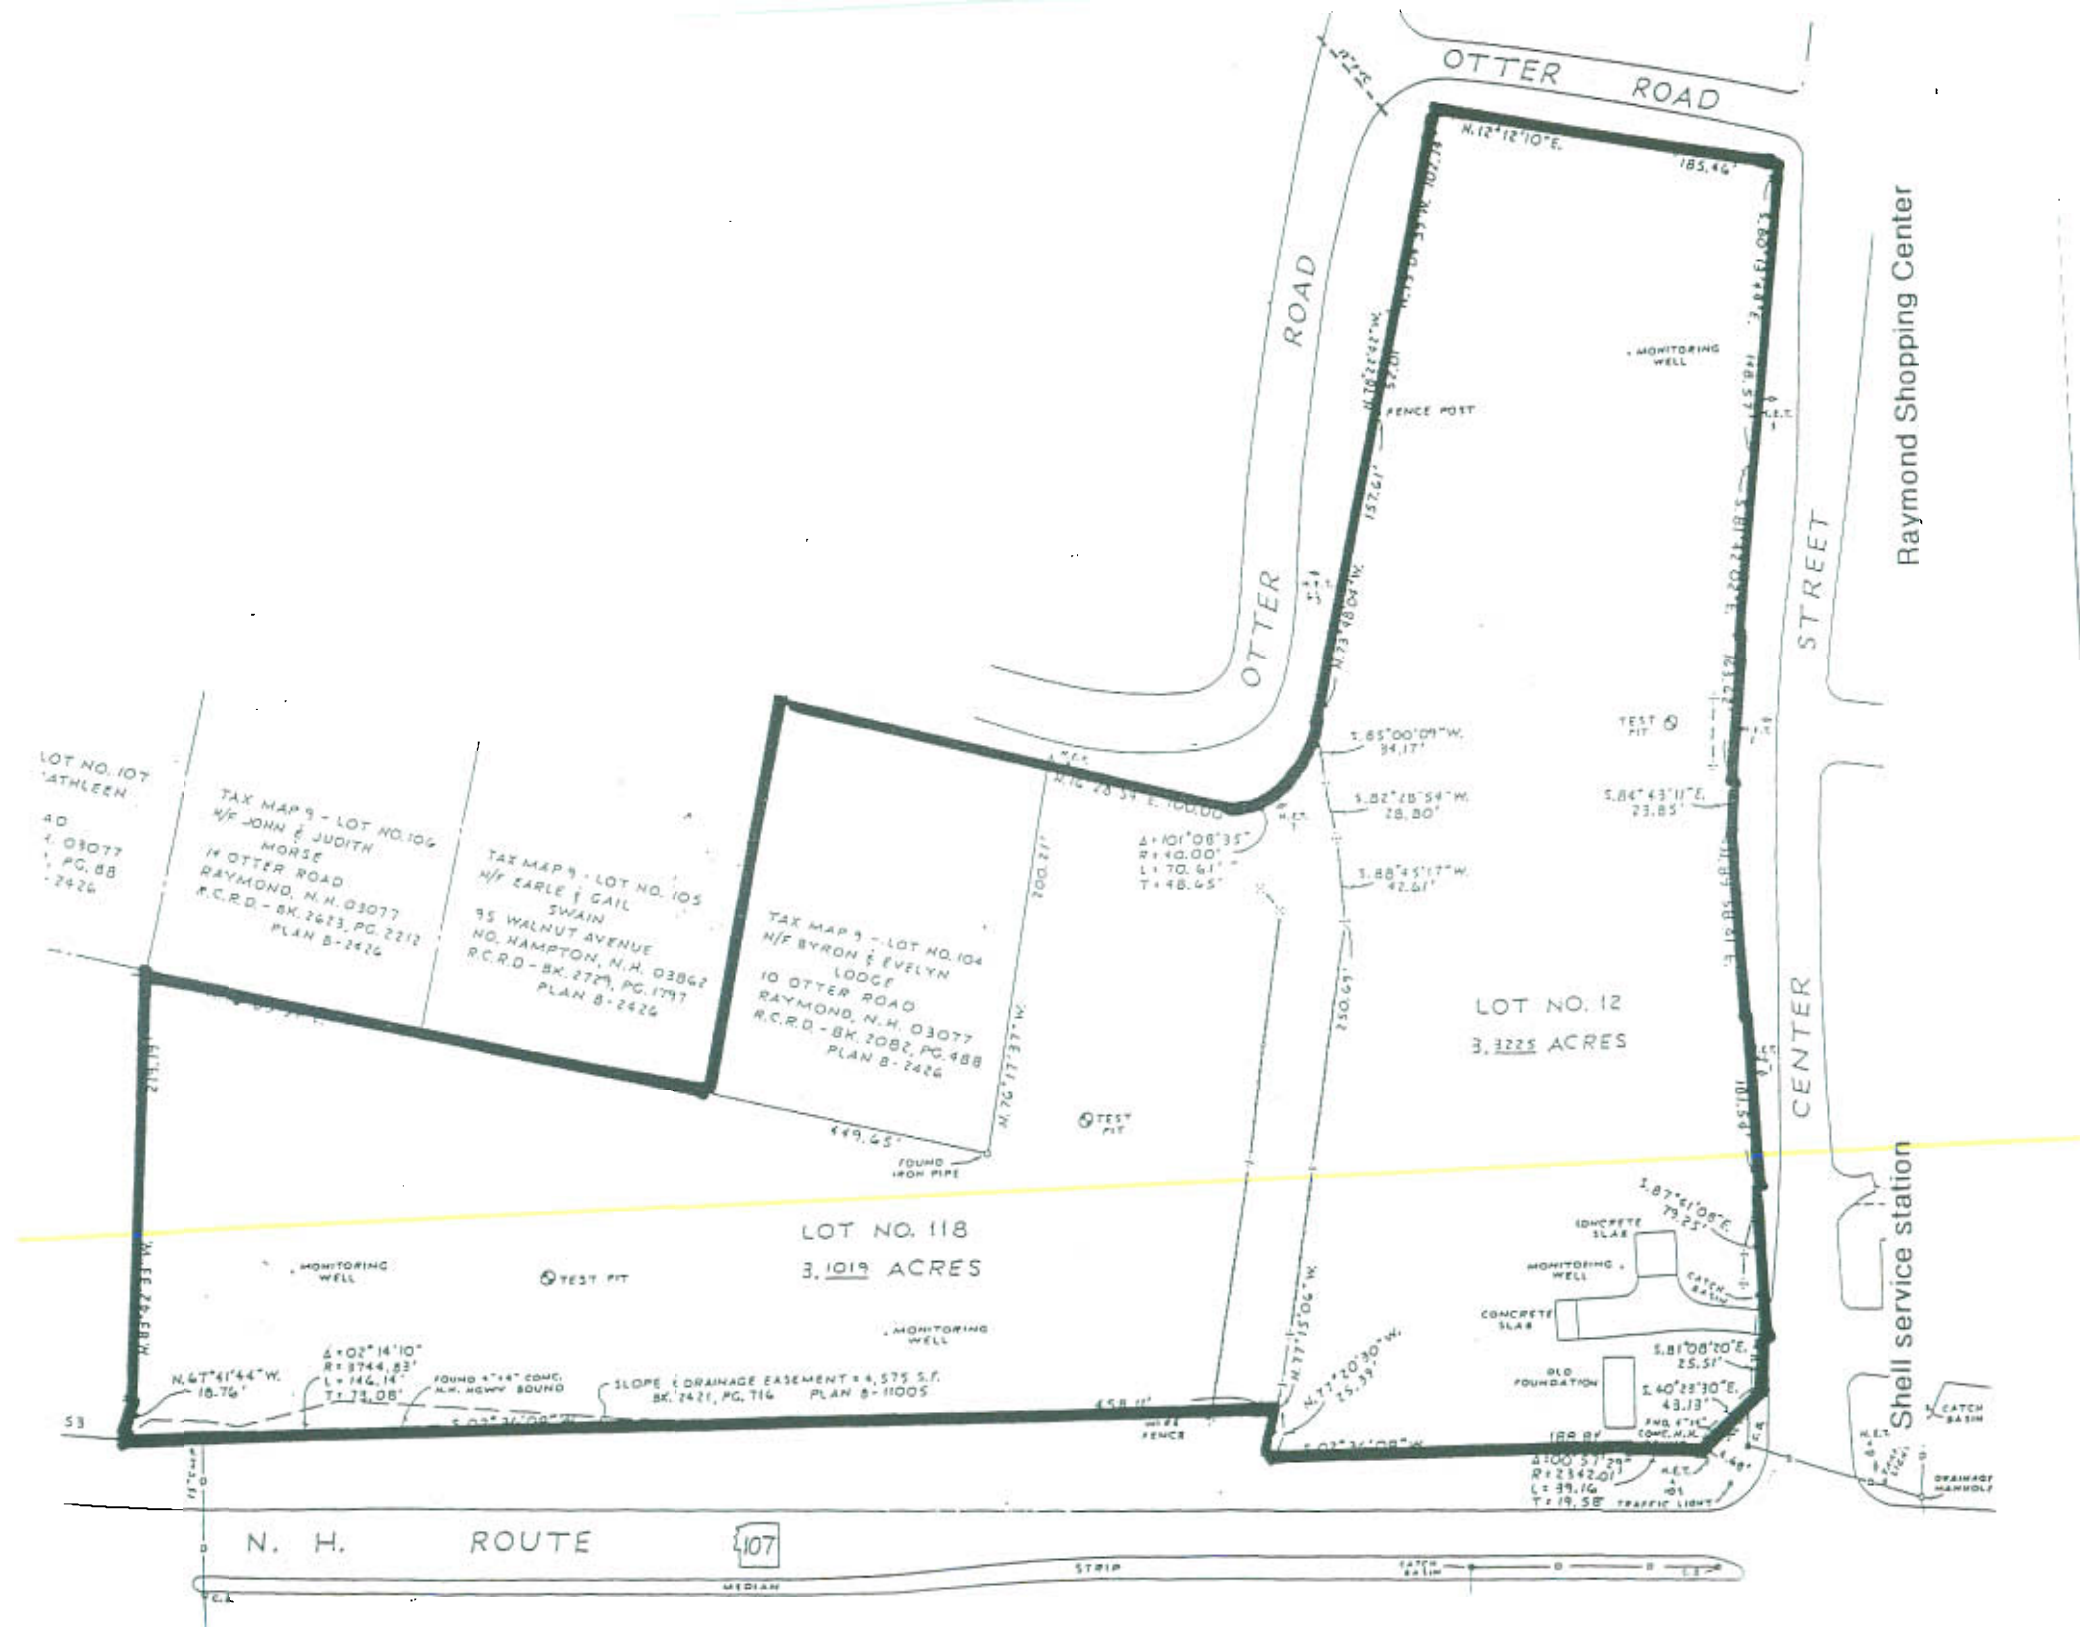
OTTER ROAD
OTTER ROAD
CENTER STREET
Raymond Shopping Center
Shell service station
LOT NO. 12
3.3225 ACRES
LOT NO. 118
3.1019 ACRES
TAX MAP 9 - LOT NO. 106
H/F JOHN & JUDITH MORSE
14 OTTER ROAD
RAYMOND, N.H. 03077
R.C.R.D. - BK. 2623, PG. 2212
PLAN B-2426
TAX MAP 9 - LOT NO. 105
H/F EARLE & GAIL SWAIN
95 WALNUT AVENUE
NO. HAMPTON, N.H. 03862
R.C.R.D. - BK. 2729, PG. 1797
PLAN B-2426
TAX MAP 9 - LOT NO. 104
H/F BYRON & EVELYN LODGE
10 OTTER ROAD
RAYMOND, N.H. 03077
R.C.R.D. - BK. 2082, PG. 488
PLAN B-2426
LOT NO. 107
KATHLEEN
MONITORING WELL
TEST PIT
FENCE POST
FOUND IRON PIPE
CONCRETE SLAB
CATCH BASIN
OLD FOUNDATION
TRAFFIC LIGHT
DRAINAGE MANHOLE
SLOPE & DRAINAGE EASEMENT = 4,575 S.F.
BK. 2421, PG. 716 PLAN B-11005
FOUND 4"x4" CONC. N.H. HGWY BOUND
N. H. ROUTE 107
MEDIAN
STRIP